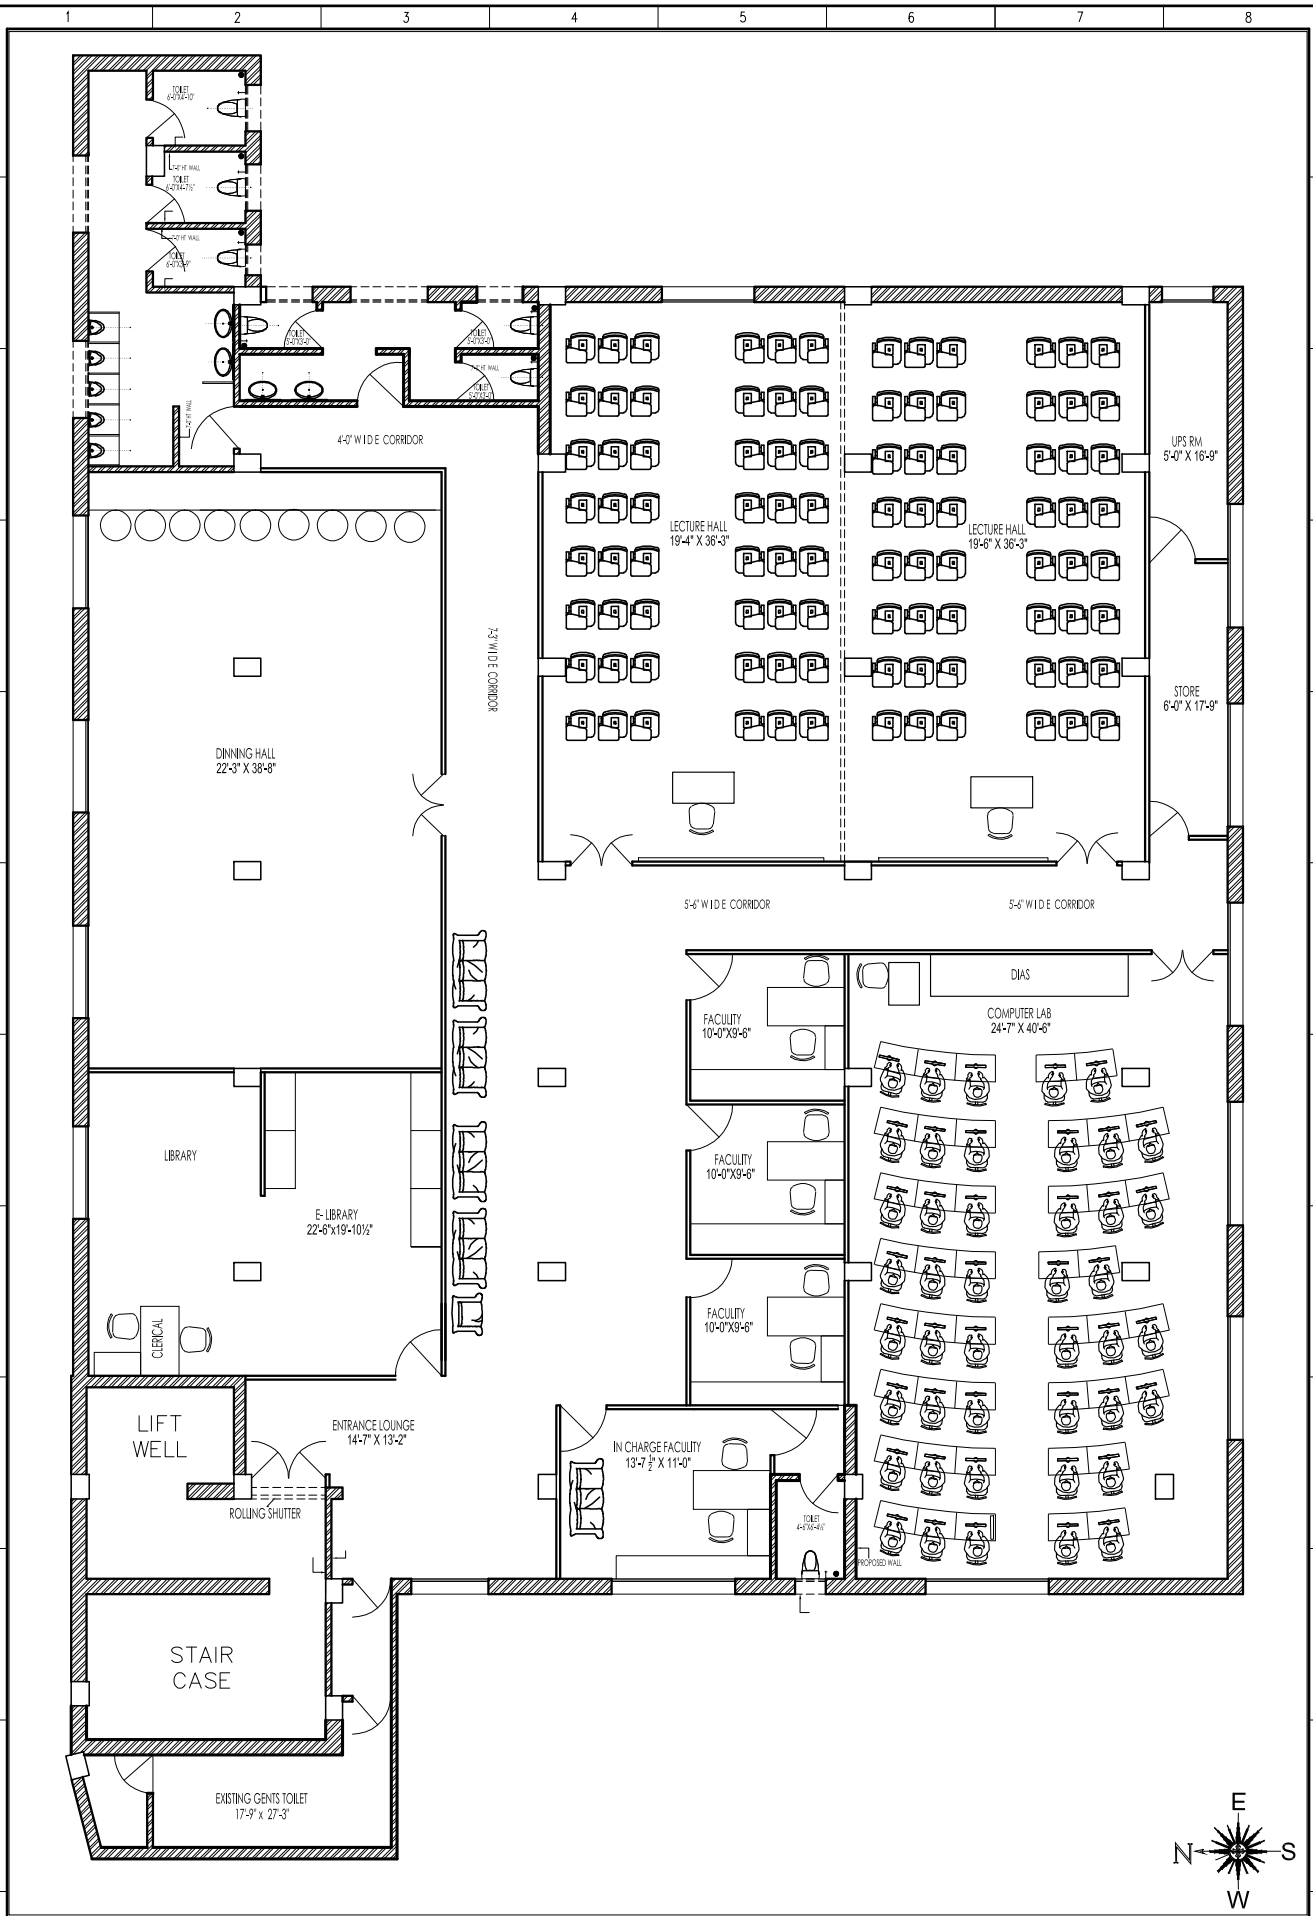

NOTES & LEGENDS :

1. Dimensions must not be scaled from this drawing.
2. All dimensions to be checked on site and discrepancies are to be refered to this officefor decision
3. This drawing should be read in conjunction with othe rrelevant, Architectural,structural drawings and relevant sections of the specifications

CLIENT
CANARA BANK CIRCLE
OFFICE HYDERABAD

PROJECT
STC AT NARAYANAGUDA
3RD FLOOR

DRAWING TITLE
INTERIOR DESING LAYOUT
FURNITURE LAYOUT

CONCEPT 2 R4
revised after
discussion with dgm
discussion with dm of
stcn

REVISION STATUS

REV.	DATE	DESCRIPTION

	initials	signed by	date
drawn by	BHANU		26-10-16
designed & checked by	E.SREENATH		
approved by			
scale			
job number: 20003			
drawing number			REV

This drawing is copyright and may not be copied or reproduced in any form without prior consent in writing of Abhikram architects hyd

ARCHITECTS

abhikram-s
Architects, Interiors Designers, Valuers, Urban Planners, Project Managers