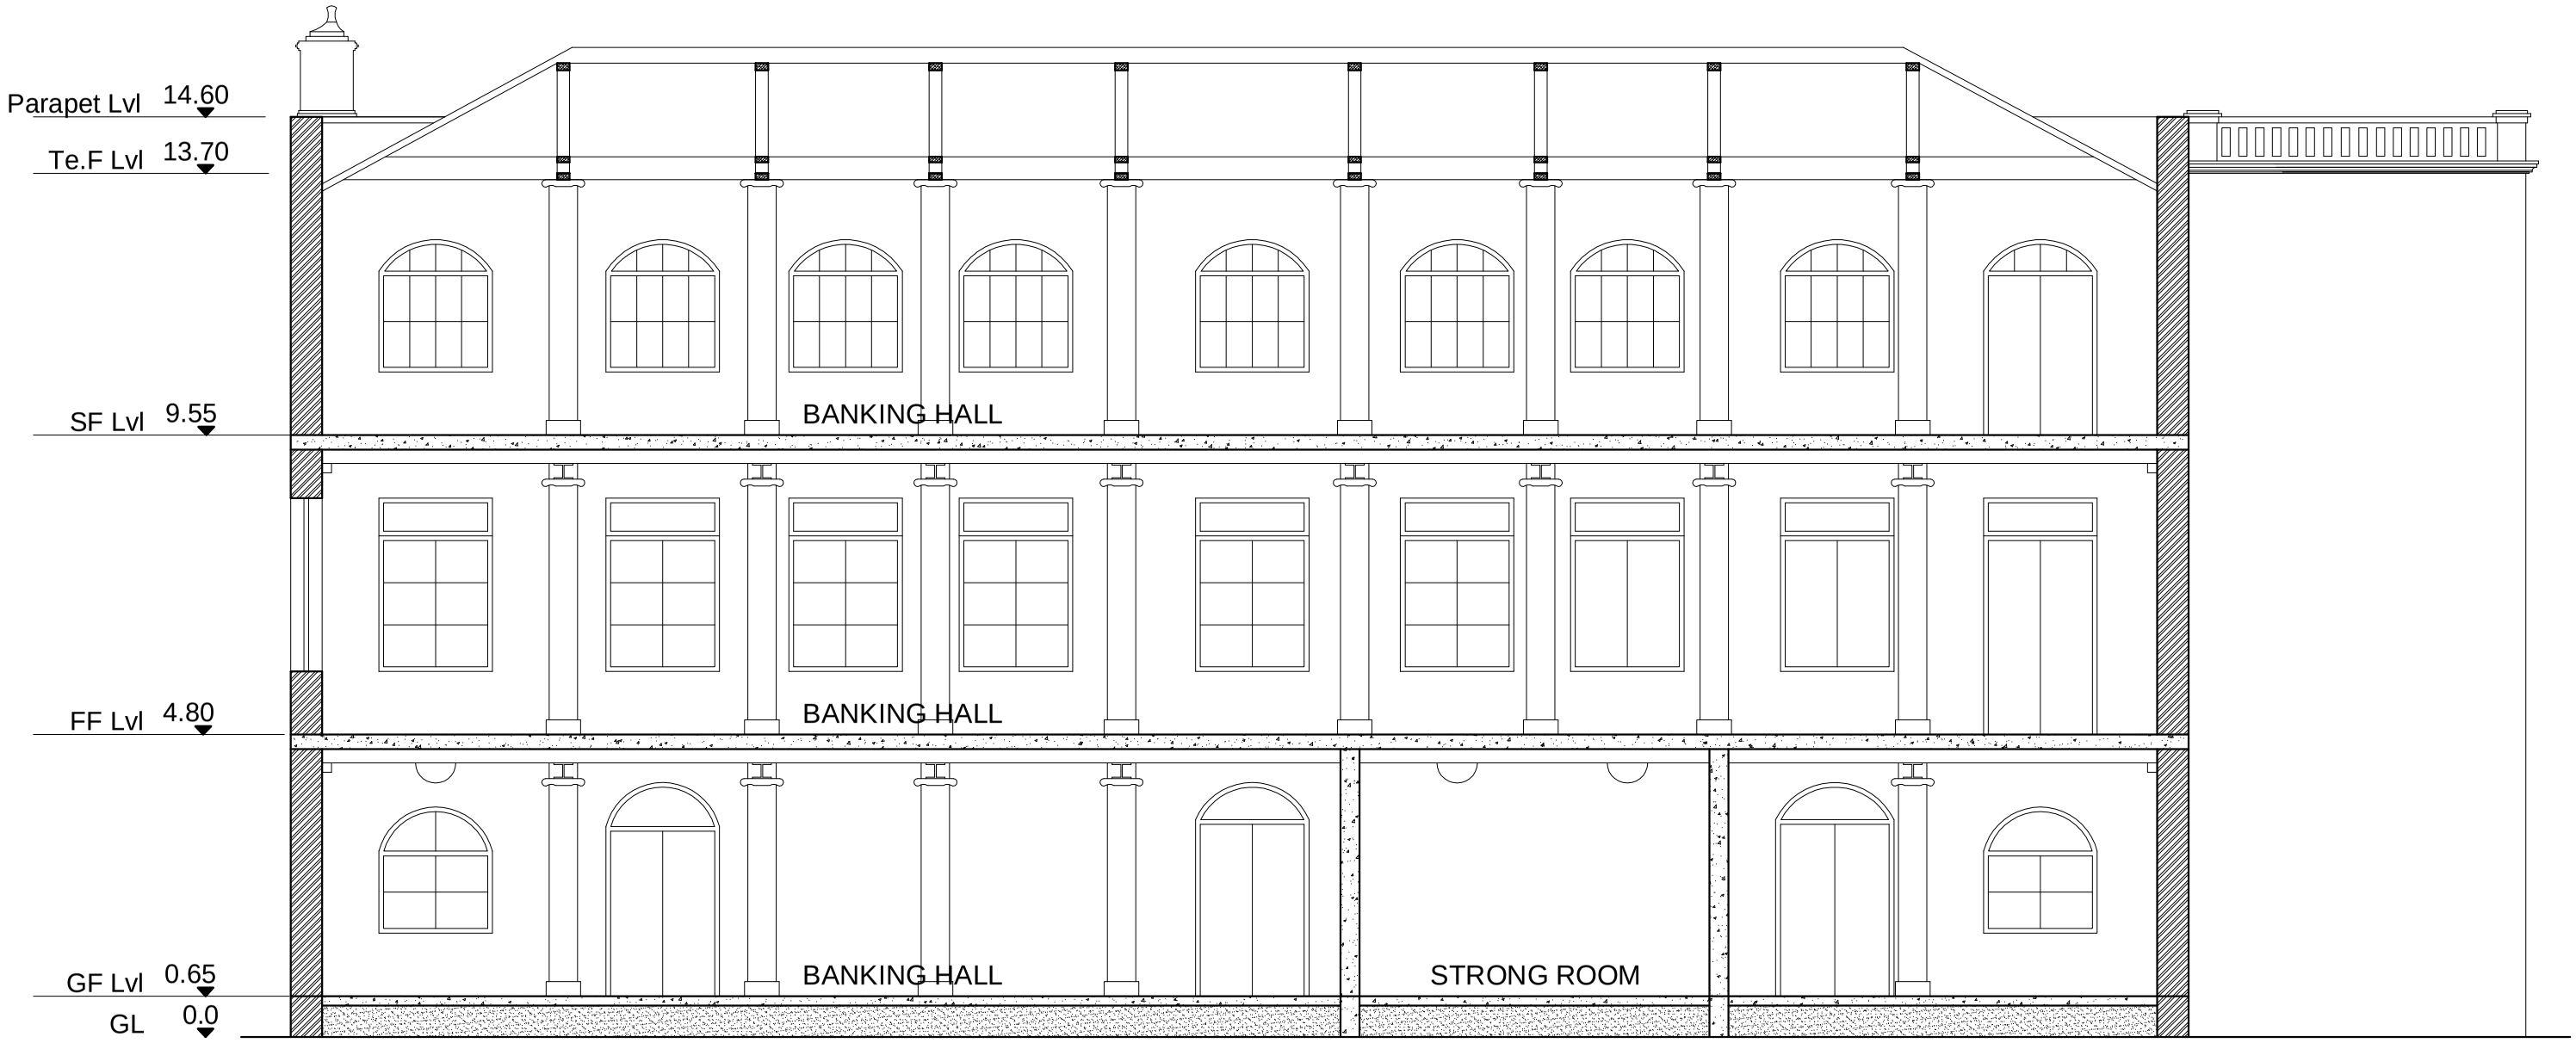

SECTION - CC

NAME OF WORK

CONSULTANCY FOR STRUCTURAL REPAIRS AND RENOVATION WORK OF "CANARA BANK" BUILDING AT BEACH ROAD,TUTICORIN,TAMILNADU

CLIENT

ASSISTANT GENERAL MANAGER (P & E)
CANARA BANK, CIRCLE OFFICE,
MADURAI

DRAWING TITLE:

SECTION - CC

SCALE	1:150	DATE	22.09.16
DESIGN		CHECKED	T.M.V
DRAWN	ITHIRISH	APPROVED	T.M.V

DRAWING SHEET NO: 10

JOB NO: C11/2016

ARCHITECTS

COS CONSULTANCY SERVICES
Architects,Engineers & Designers

6/13, Kamaraj Nagar 4th Street,
Tallakulam, Madurai-625 002
Phone : 2538233
Mobile : 94430-63037
Email :cosconsultancy@gmail.com